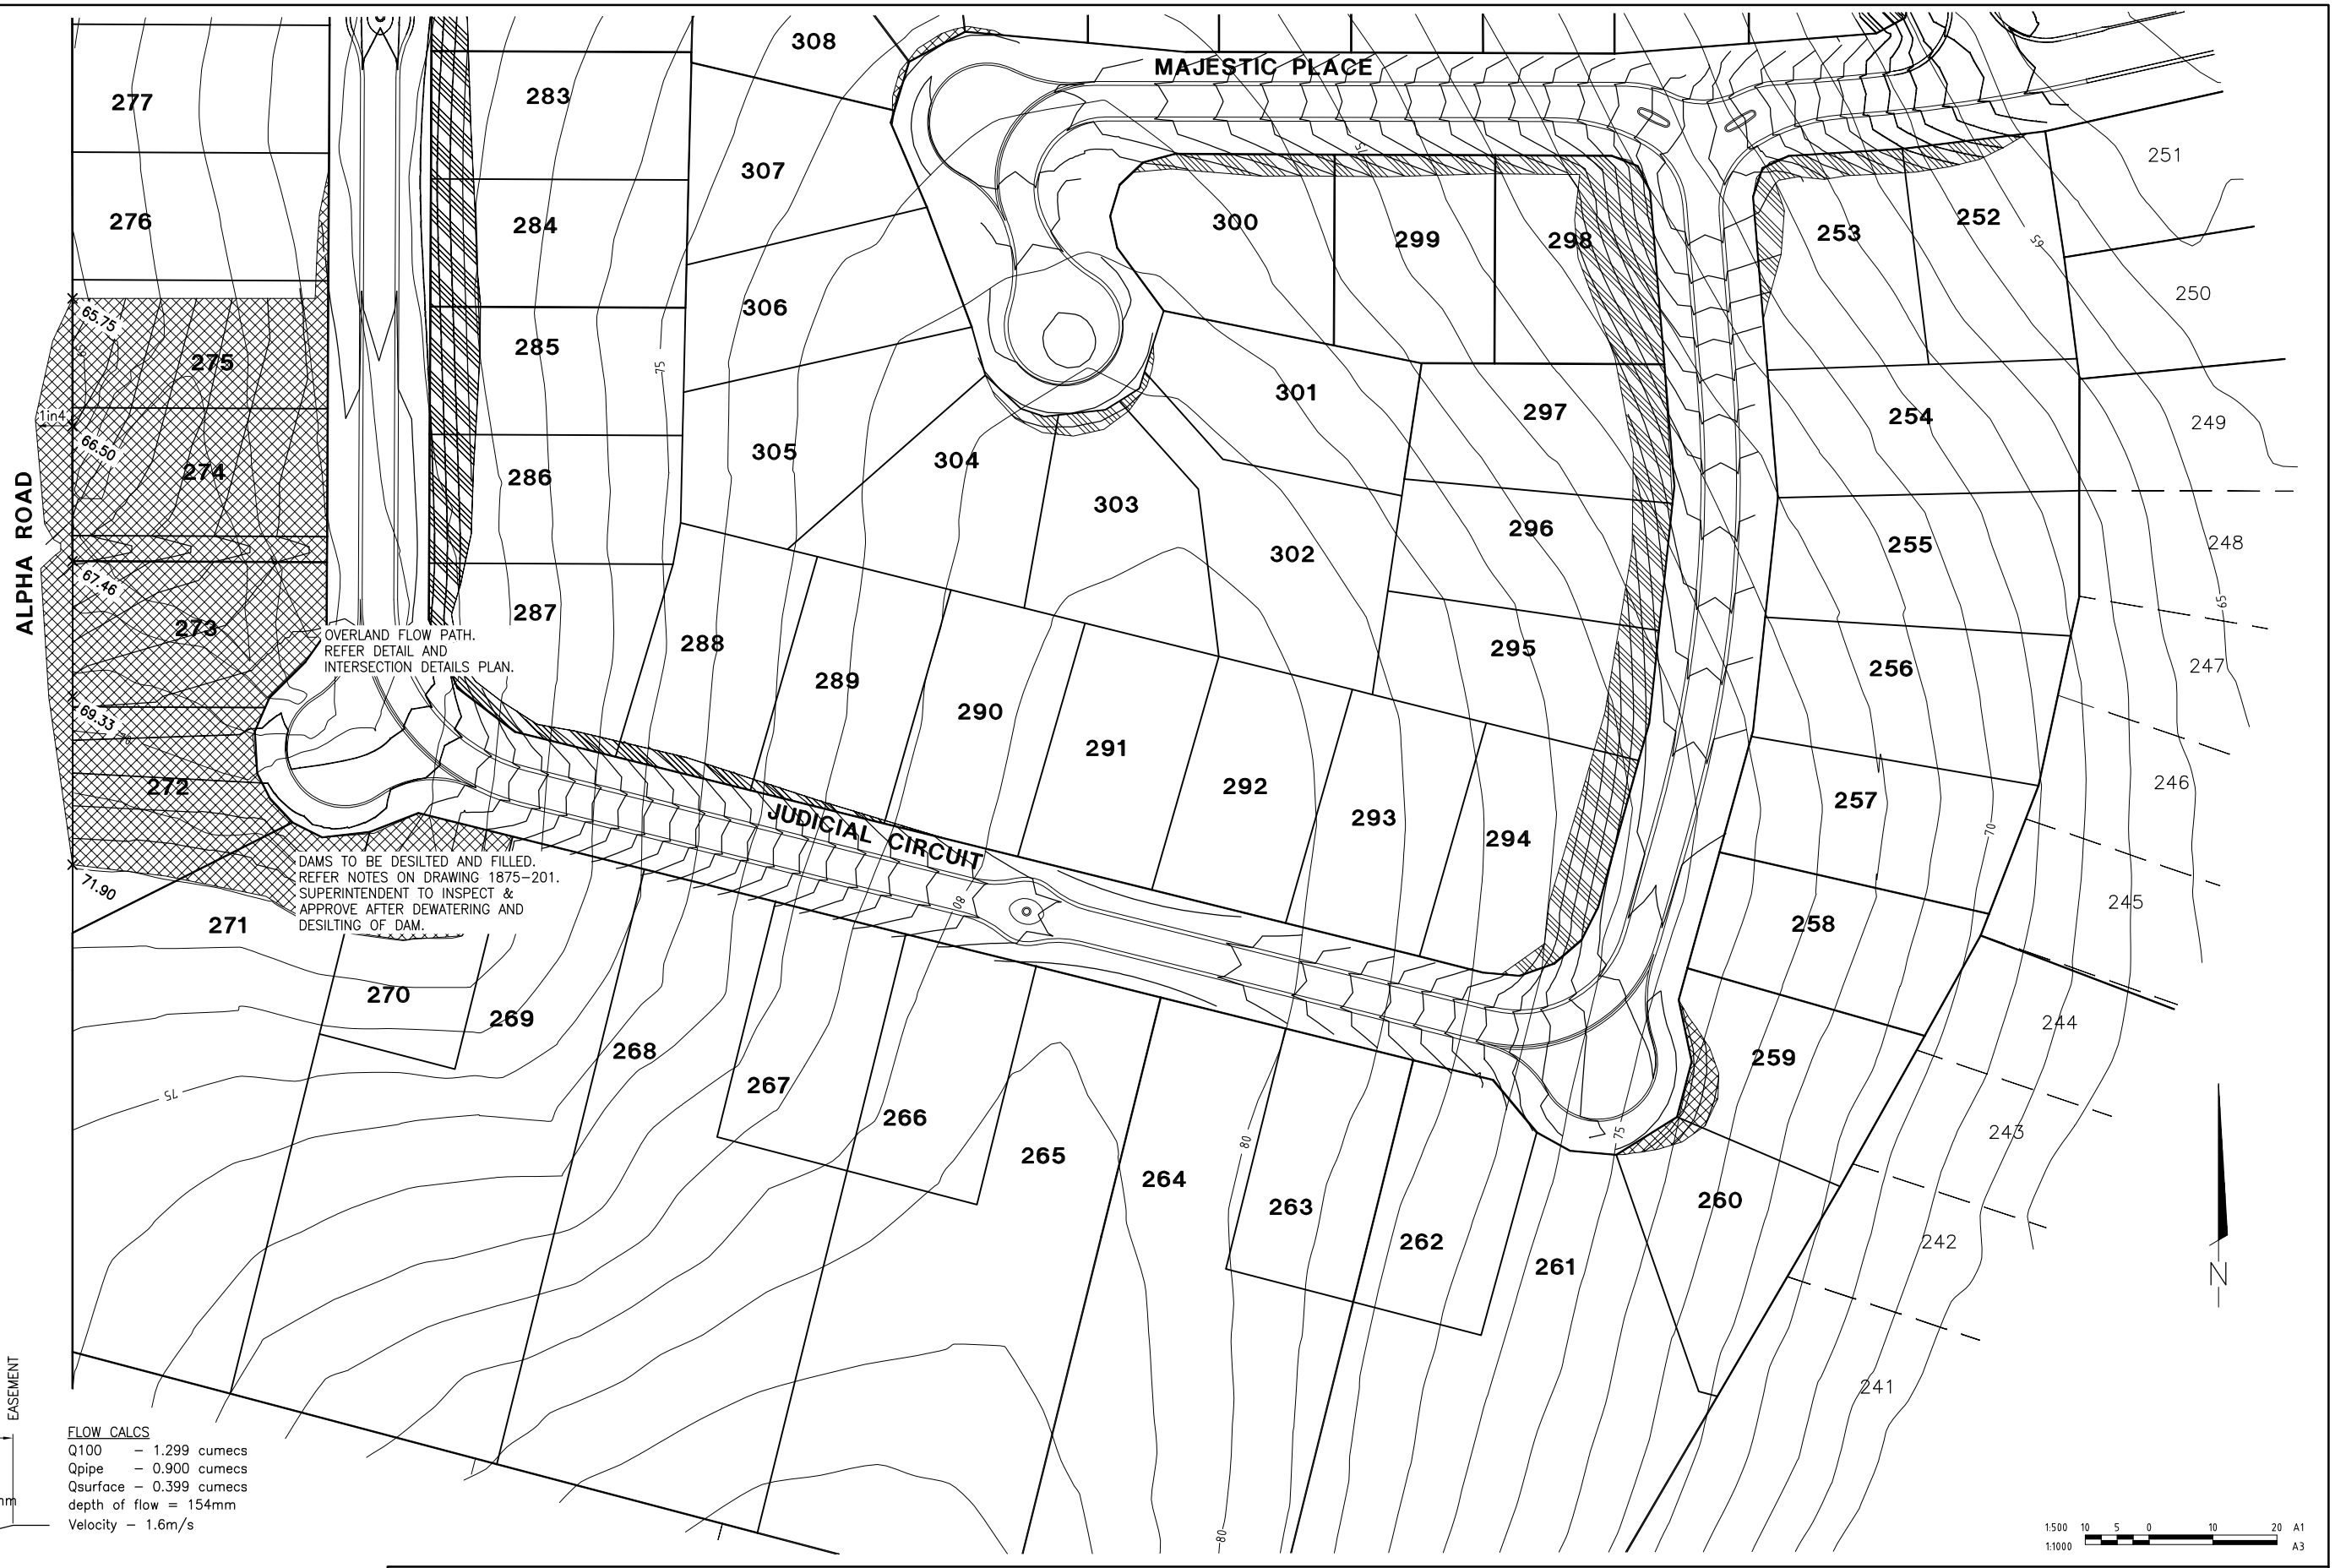

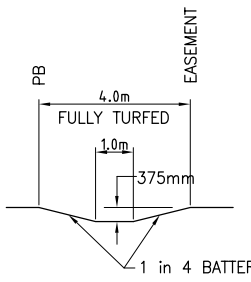

FLOW CALCS
Q100 – 1.299 cumecs
Qpipe – 0.900 cumecs
Qsurface – 0.399 cumecs
depth of flow = 154mm
Velocity – 1.6m/s

OVERLAND FLOW PATH SECTION

SCALE 1 : 100 (A1)

© COPYRIGHT
This document is copyright and the property of B.J. & S. Paterson Pty. Ltd. and may not be retained copied or used without the express permission of B.J. & S. Paterson Pty. Ltd.

MARK	BY	DATE	APP	REVISION
C	JM	1.5.08		EARTHWORKS REVISED, LOTS CHANGED
B	JM	5.1.08		FILLING TO ALPHA ROAD ADDED
A	JM	30.9.07		ORIGINAL ISSUE

LOCAL AUTHORITY REFERENCE
COOLOOLA SHIRE
DA# 09370

SURVEYORS
3D CAD SOLUTIONS & SURVEYS
8 TRISTANIA STREET
CALOUNDRA
TEL 07 54916951
FAX 07 54915847
MOB 0418 984634

LEVEL DATUM
AHD
PM160778
RL 63.278 – KERB
E4946.747
N2208.322
PM160794
RL 81.243 – KERB
E4790.522
N2080.656

DESIGNED BJS(JM)
DRAWN BJS(JM)
CHECKED
APPROVED
FOR & ON BEHALF OF BJS DESIGN & DEVELOPMENT CONSULTANTS RPEUQ 2109

CLIENT TRUEBAY PTY.LTD.

PROJECT
ECHELON – STAGE 7, 8, 9 & 10
LOT 1 ON MPH23389, LOT 1 ON MPH23320, LOT1 ON MPH232800, LOT 2 ON MPH18777, LOT 1 ON MPH171165, LOTS 1&3 ON MPH5545 & LOT 5 ON MPH23552
DOAK ROAD & ALPHA ROAD, JONES HILL.

DRAWING TITLE EARTHWORKS LAYOUT SHEET 2 OF 2

SCALE 1:500 (A1)
DATE SEP '07
JOB NO. T024
FILE NO. 1875–201–202.DWG

BJS
DESIGN & DEVELOPMENT CONSULTANTS
B.J. & S. PATERSON PTY LTD
Q.B.S.A. License 65770
R.P.E.U.Q. No. 2109
" COOLOOLA DEVELOPMENT CENTER "
58 CHANNON STREET, GYMPIE. 4570.
TEL. (07) 54827481 FAX (07) 54821677
EMAIL : bjp@bjsdesign.com.au

DRAWING NO. 1875–202 C